1846-B

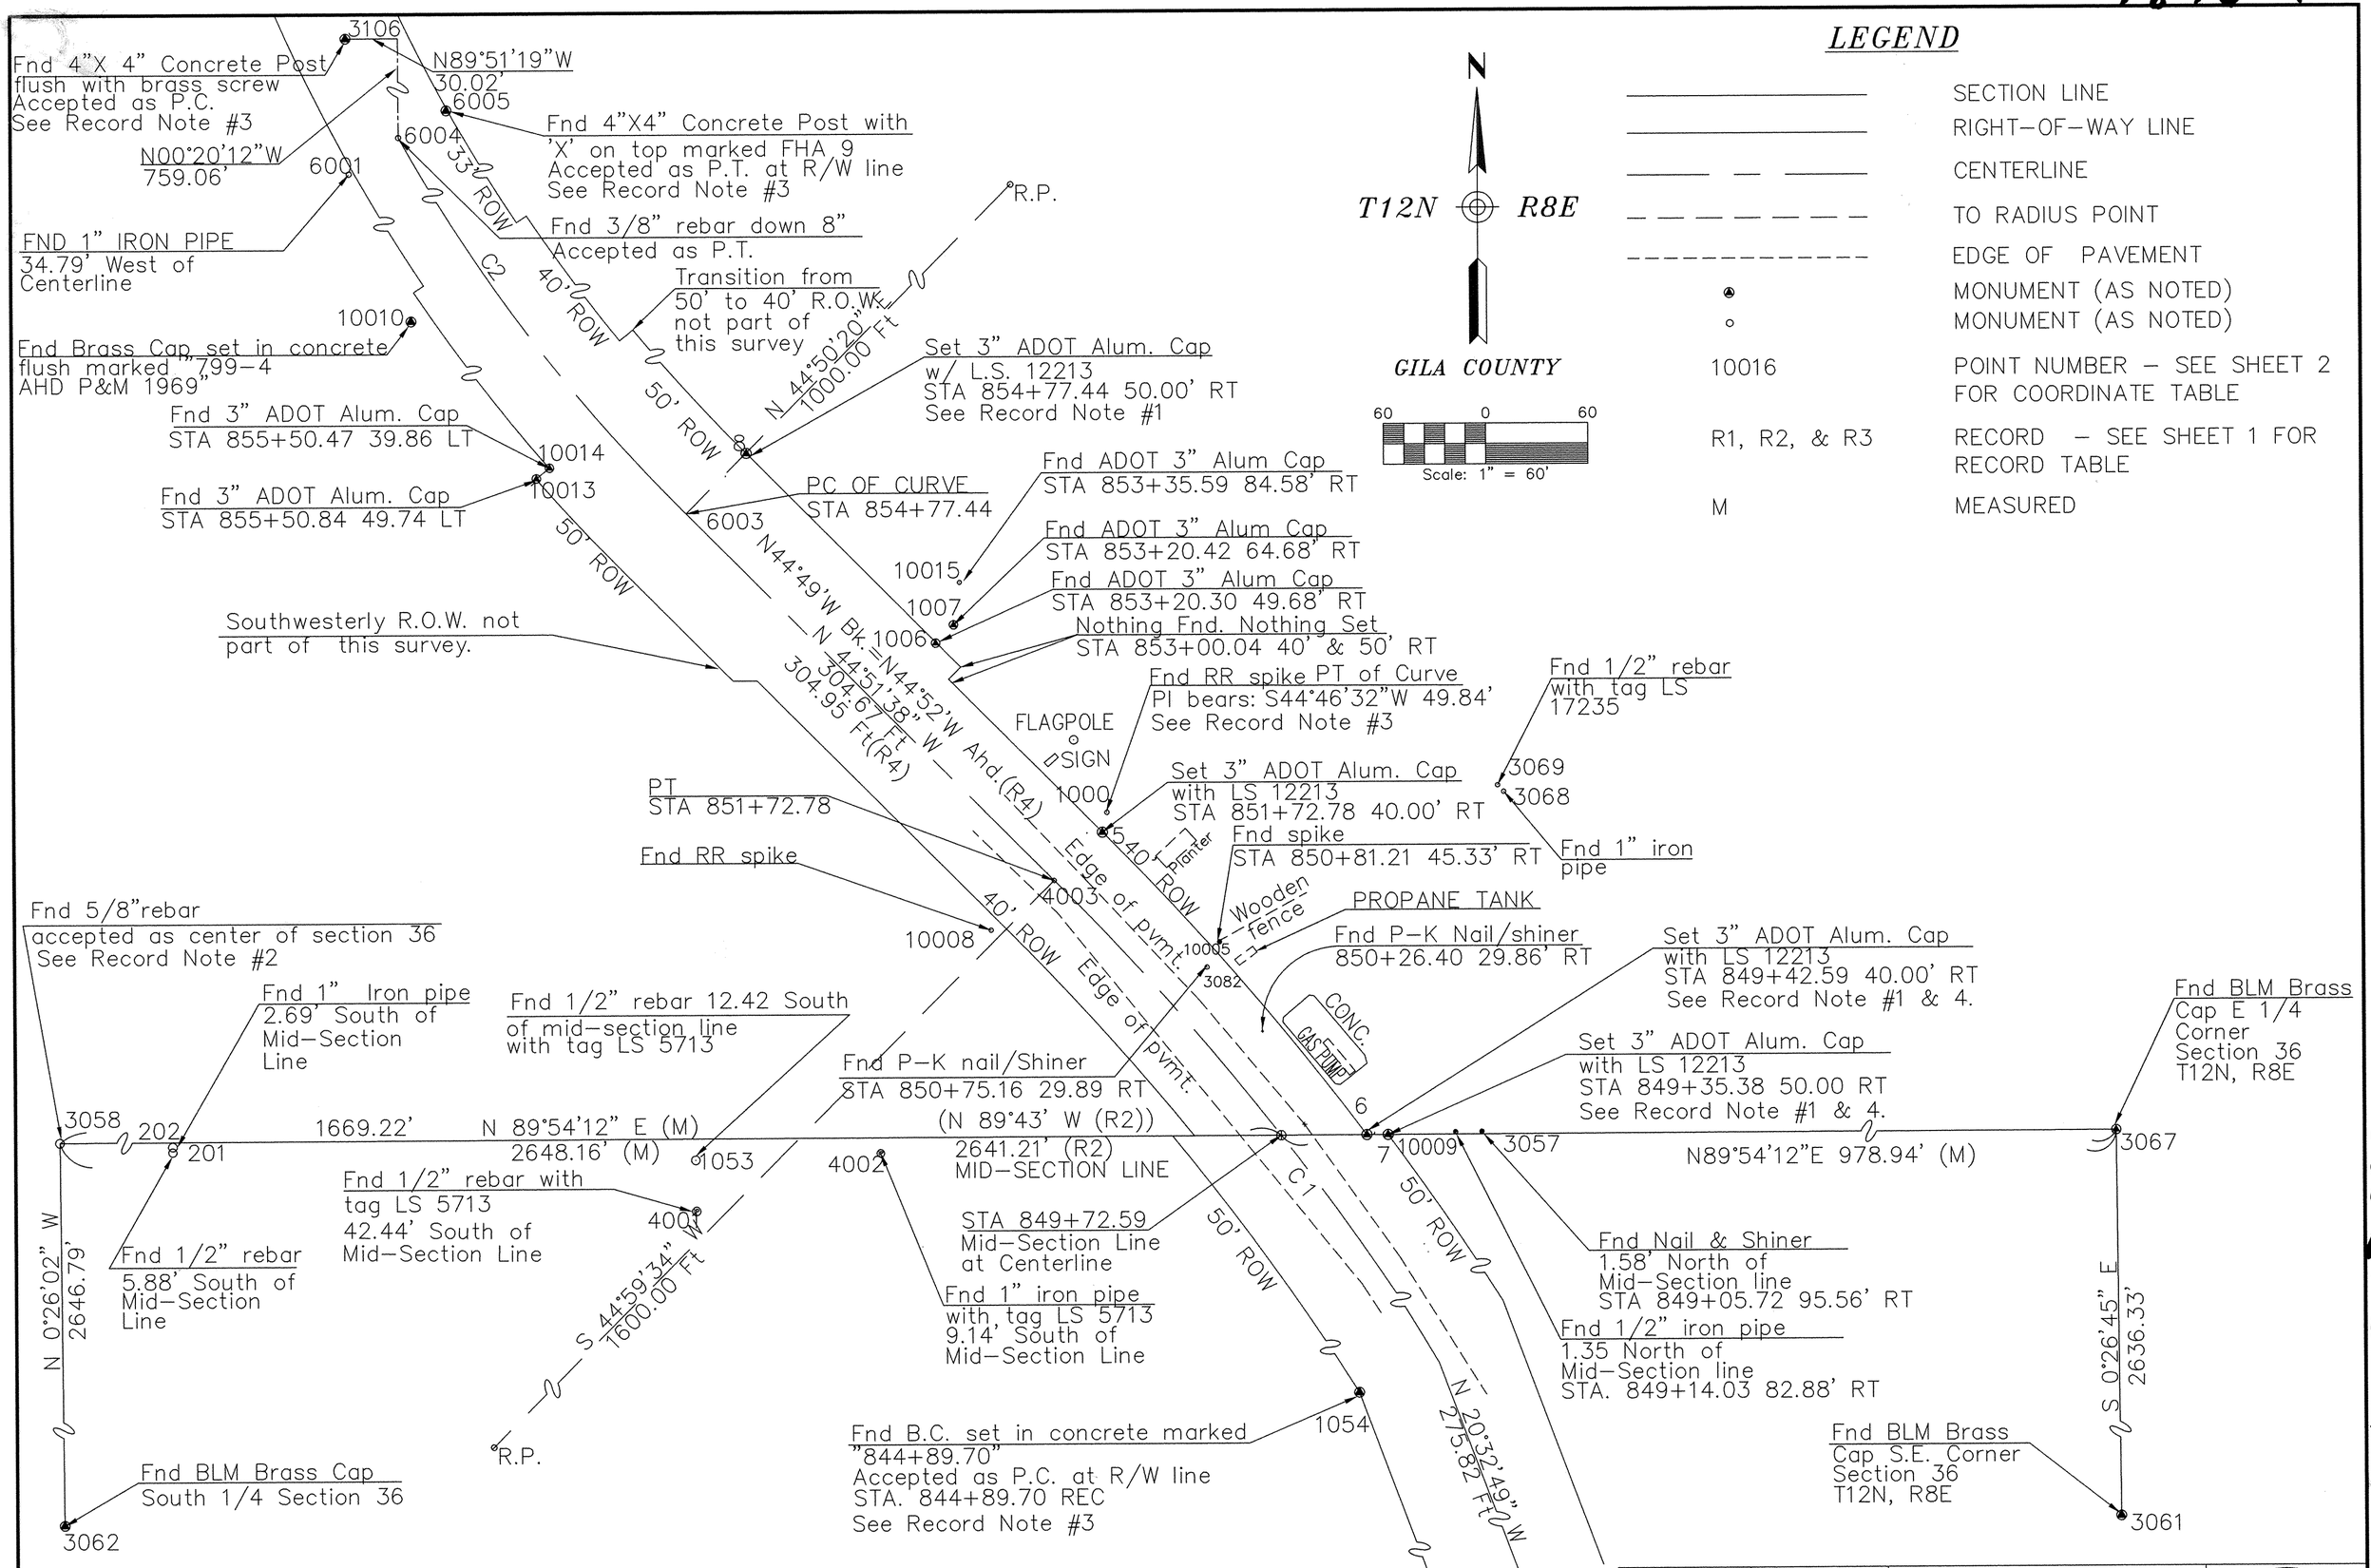

DRAWING NO.	PINESR87.DWG	ARIZONA DEPARTMENT OF TRANSPORTATION HIGHWAYS DIVISION ENGINEERING SURVEY SERVICES
HARD COPY	JSD / 03-99	
DRAWN	JSD / 03-99	
CHECKED/DATE	JLA / 03-99	HIGHWAY SR-87 Pine
ENTRANCO WASHINGTON CALIFORNIA ARIZONA OREGON IDAHO UTAH		PROJECT NO. 3-98018-12

A portion of the Northeasterly Right of Way of SR-87 situated in the SE 1/4, NE 1/4 of Section 36, T12N,R8E, G&SR&M, Pine AZ.

REGISTERED LAND SURVEYOR CERTIFICATE NO. 12213 JEFFREY LYNN ANDREWS Date Signed 1/7/00 ARIZONA, U.S.A.

SHEET 3 OF 3

1846 B