NOTES:-

NR/- The Gila Valley, Globe & Northern Ry Co. was consolidated with the Arizona Eastern R.R. Co. Feb 1, 1910.
No. 2 :- Map filed Dec. 31, 1909. Approved March 11, 1911, 33.58 acs. acqd. 17.08 acs. incl. Par 11, being a 100' strip c/l E.S. 204+29.7 to 219+47.6; 7.78 acs. same as Par 1 incl. in Tract 8
No. 3 :- By stipulation, Doc. Audit No. 17796, dated May 28, 1909, The Gila Valley, Globe & Northern Ry. Co. agrees with the U.S. Dept. of Agriculture, (Forest Service), to clear the R/W and certain adjoining property of inflammable substances within the Crook National Forest

SCHEDULE OF PROPERTY

No.	GRANTOR	GRANTEE	INSTRU.	DATE	RECORD	CUST NO.	Sq. FT.	ACRES	REMARKS
1	Phoenix Mines Co.	G.V.G. & N. Ry. Co.	Ex. & Deed	Jan. 18, 1909	D-11-407 Feb. 17, 1909	34903		9.828	12.336 acs. acqd., 18.683 acs. shown as Par 40, Map 32.
2	U.S. Government	" " "	Act of Cong.	Mar. 3, 1875				16.836	8.811 acs. acqd. incl. in Par 1, being a 100' strip c/l E.S. 186+04.9 to 204+29.7
3	Thos. Fuller	" " "	Warr. Deed	Jan. 13, 1909	D-11-453 Feb. 17, 1909	34903		1.657	
4	Miami Copper Co.	" " "	Grant	June 18, 1909	D-17-65 Jan. 3, 1910	35082		12.663	
4	M. J. McLane et ux	" " "	Warr.	Mar. 18, 1909	D-11-462 Mar. 18, 1909	34910		12.637	
5	(Katherine McLane widow)	" " "	" "	Mar. 18, 1909	D-11-478 Mar. 15, 1909	34909		0.473	
6	John Kiser et ux	" " "	" "	Mar. 13, 1909	D-11-484 Mar. 18, 1909	34915		5.370	
7	John Arbelger et ux	" " "	" "	Mar. 29, 1909	D-11-481 Mar. 29, 1909	34908		7.286	
8	Maria L. Wilson (widow)	" " "	" "	Mar. 13, 1909	D-11-481 Mar. 18, 1909	34910		1.878	
9	Nash W. Hammons et ux	" " "	" "	Apr. 2, 1909	D-11-497 Apr. 3, 1909	34906		18.288	4.633 acs. acqd., 2.826 acs. shown as Par 1, Map 34.
10	U.S. Government	" " "	Act of Cong.	Mar. 3, 1875					See Note No 2.
par 6	Arizona Eastern R.R. Co.	Miami Copper Co.	Agreement	Feb 9, 1911		35948			Grants right to cross R/W with private irrigation ditch at E.S. 280+16
line 21	A. E. R.R. Co.	County of Gila	Easement	Apr 3, 1917		34902			Grants use of 1.18 acs. for highway purposes shown by letter "A"
un 6	A. E. & P. R.R. Co.	State of Arizona	Lic. Agmt	Nov 15, 1938		41755		E.S. 332+68.6	Grants use of 0.18 acs. for highway purposes shown by letter "B"
un 7	" " "	Reference Plat Corp. Hdqt.	Agreement	Jan 26, 1940		42301			Cancelled 1955 27 1949
un 6	S.P. Co.	Mountain States T. & T. Co.	License	1940		44795			Grants right for 1 pole line
un 8	S.P. Co.	County of Gila	Easement	Apr 28, 1966		46458			" to construct on 3.0495 acres for highway purposes at E.S. 392+28.5
un 9	Southern Pacific Co.	Salt River Proj. A.I.P.D.	Easement	Mar. 1, 1968		60035			Grants right for O.H. power line X-ing, E.S. 393+42
un 10	" "	R. Winters & Twn. of Miami	"	June 1, 1961		47574			private roadway @ E.S. 282+54 20' wide
un 6	" "	S.R. Proj. Agr. Improv. & Pow. Dist.	"	May 29, 1969		61909			Grants right for 1 O.H.V. power line crossing c. E.S. 353+32
un 1	Ted Lake, et al	S.P. Co.	Quitclaim	May 26, 1969		61910			Quitclaims 3.7 acs. letter "D", AFE 2-70387-1969
un 2	S.P. Co.	Ted Lake, et al	Easement	May 27, 1969		61912			Grants use of 0.048 ac. for private roadway, (letter "E")
un 3	S.P. Co.	City of Globe	"		Rec. 3-69 P.124	62145			Grants the right for (3) sewer pipeline (letter "F") also shown on sheet 32
un 4	S.P. Tptn. Co.	State of Arizona	Easement	Sept. 2, 1975	Off. 1344, P.82, 1-26-76	56969			Grants use of 0.427 ac. for highway purposes, (Letter "G")

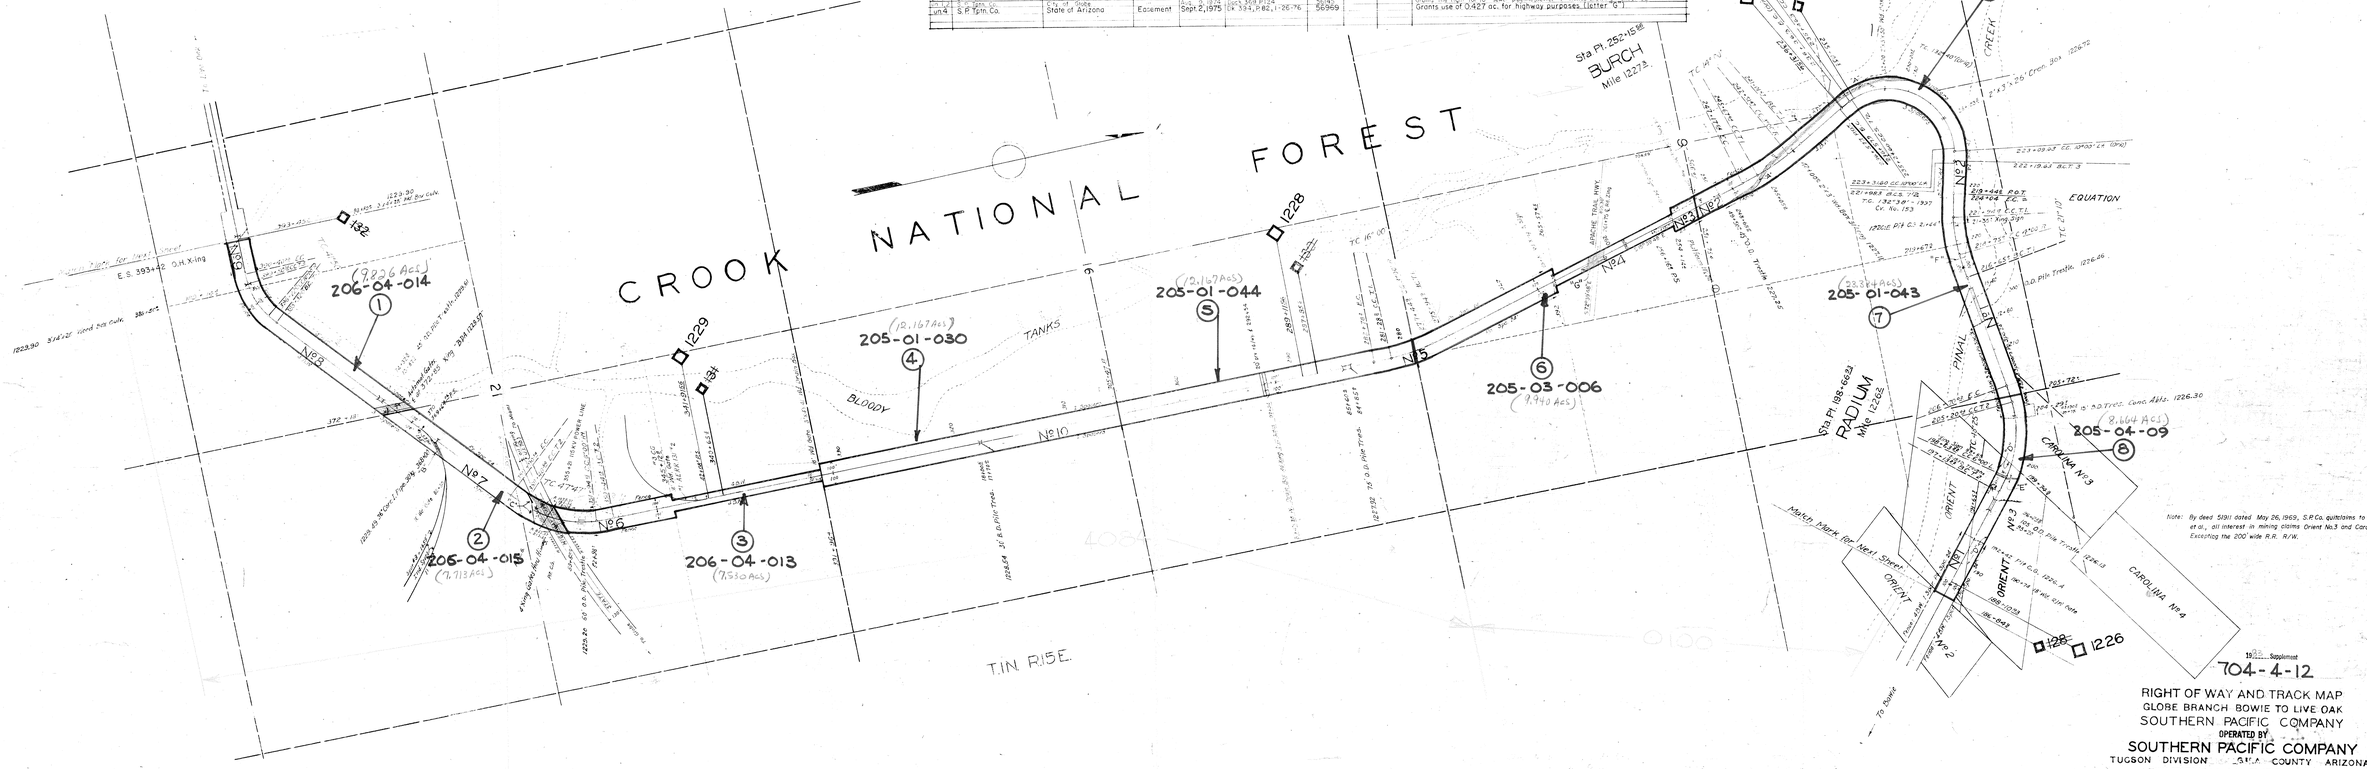

Note: By deed 5191 dated May 26, 1969, S.P.Co. quitclaims to Ted Lake, et al., all interest in mining claims Orient No. 3 and Carolina No. 4, Excepting the 200' wide R.R. R/W.

1955 Supplement
704-4-12

RIGHT OF WAY AND TRACK MAP
GLOBE BRANCH BOWIE TO LIVE OAK
SOUTHERN PACIFIC COMPANY
OPERATED BY
SOUTHERN PACIFIC COMPANY
TUCSON DIVISION GILA COUNTY ARIZONA
FROM STATION 186+64.2 TO STATION 393+45.3
Scale: 1 inch = 400 feet

VALUATION DEPARTMENT
SAN FRANCISCO, CALIFORNIA

scale 400 0 400 800 feet

V-31
33

61085
33