560

RECORD OF SURVEY

A RETRACEMENT OF THOSE PARCELS DESCRIBED IN THE INSTRUMENTS RECORDED IN DOCKET 348 PAGE 486, DOCKET 264 PAGE 348, DOCKET 735 PAGE 278, DOCKET 375 PAGE 780, AND DOCKET 238 PAGE 50, LOCATED IN A PORTION OF THE NW 1/4 NE 1/4 OF SECTION 32, T.11-1/2N., R.11-1/2E.

GILA AND SALT RIVER BASE & MERIDIAN, GILA COUNTY, ARIZONA

CLIENT: BILL TONER
39195 N. TAYLOR
QUEEN CREEK, AZ 85242
PHONE: (602)987-9212

STATE OF ARIZONA, County of Gila, ss. 615439
I do hereby certify that the within instrument was filed and recorded at request of First American Title Ins Agency of Gila Date Apr 20, 1992 Time 10:58 A.M.
Filed Official Records Map File No. 560 Records of Gila County, State of Arizona.
WITNESS my hand and Official Seal the Day and Year first above written.
MARY V. DE PAOLI, County Recorder by/s/ Connie L. Shaw Deputy

LEGEND

- ● = SET 1/2" IRON PIPE W/TAG #18436 UNLESS OTHERWISE NOTED
- ○ = FOUND MONUMENT AS NOTED
- (R) = RECORDED INFORMATION
- (M) = MEASURED INFORMATION
- (C) = CALCULATED INFORMATION
- (77) = TAX PARCEL #302-22-
- = EXISTING DIRT ROAD

N

0' 15' 30' 60'
SCALE: 1"=30'

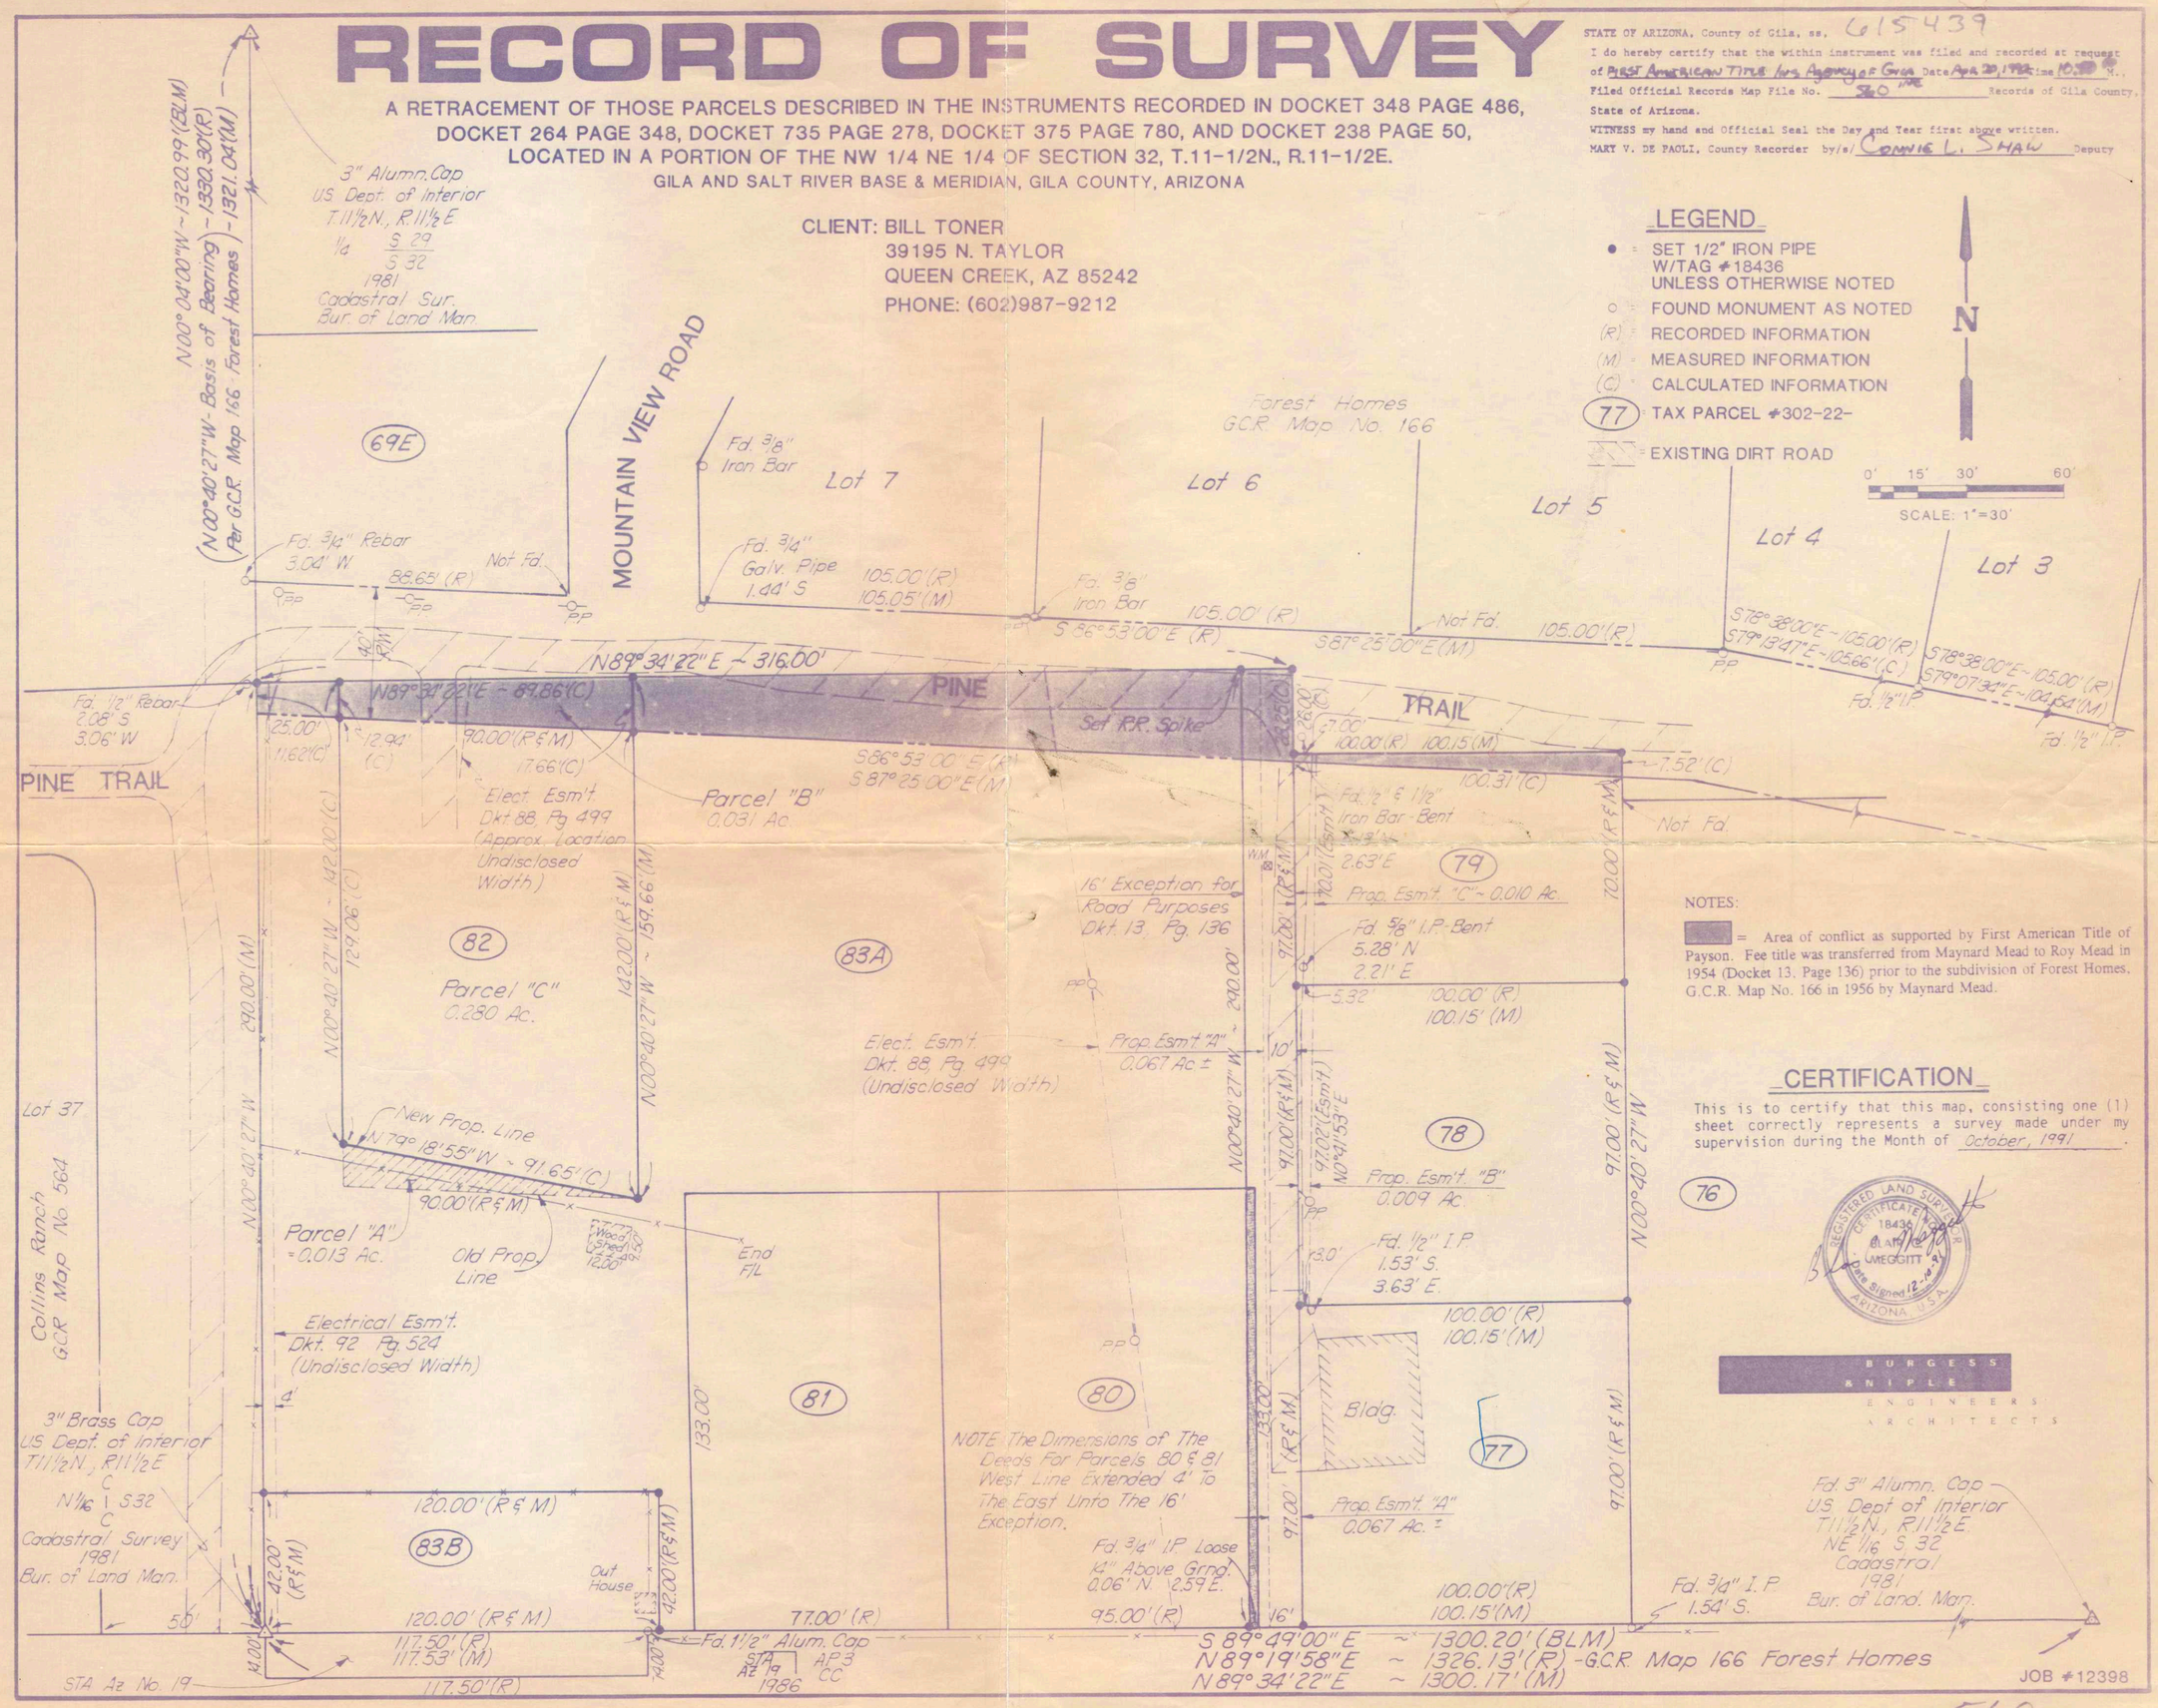

NOTES:

= Area of conflict as supported by First American Title of Payson. Fee title was transferred from Maynard Mead to Roy Mead in 1954 (Docket 13, Page 136) prior to the subdivision of Forest Homes, G.C.R. Map No. 166 in 1956 by Maynard Mead.

CERTIFICATION

This is to certify that this map, consisting one (1) sheet correctly represents a survey made under my supervision during the Month of October, 1991.

REGISTERED LAND SURVEYOR CERTIFICATE NO. 18436 BLAIR A. WEGGITT Date Signed 12-18-91 ARIZONA, U.S.A.

BURGESS & NIPLE
ENGINEERS ARCHITECTS

JOB #12398

560