1401

RECORD OF SURVEY - MINOR LAND DIVISION

OF PARCEL 1A OF RECORD OF SURVEY MAP 1165
LOCATED IN THE S 1/2 OF THE SW 1/4 OF THE NW 1/4 OF SECTION 20,
TOWNSHIP 11 NORTH, RANGE 13 EAST OF THE G. & S.R.M.
GILA COUNTY, ARIZONA

709592

RECORDER SEAL GILA COUNTY ARIZONA

State of Arizona, County of Gila ss;
I do hereby certify that the within instrument was filed and recorded at the request of Frank Scognamillo
Date 7-11-97 Time 10:45 M Map No. 1401
Official Records, Records of Gila County, Arizona WITNESS my hand and official seal the day and year first above written.
Linda Haught Ortega
County Recorder
By Dina Charpin, Deputy

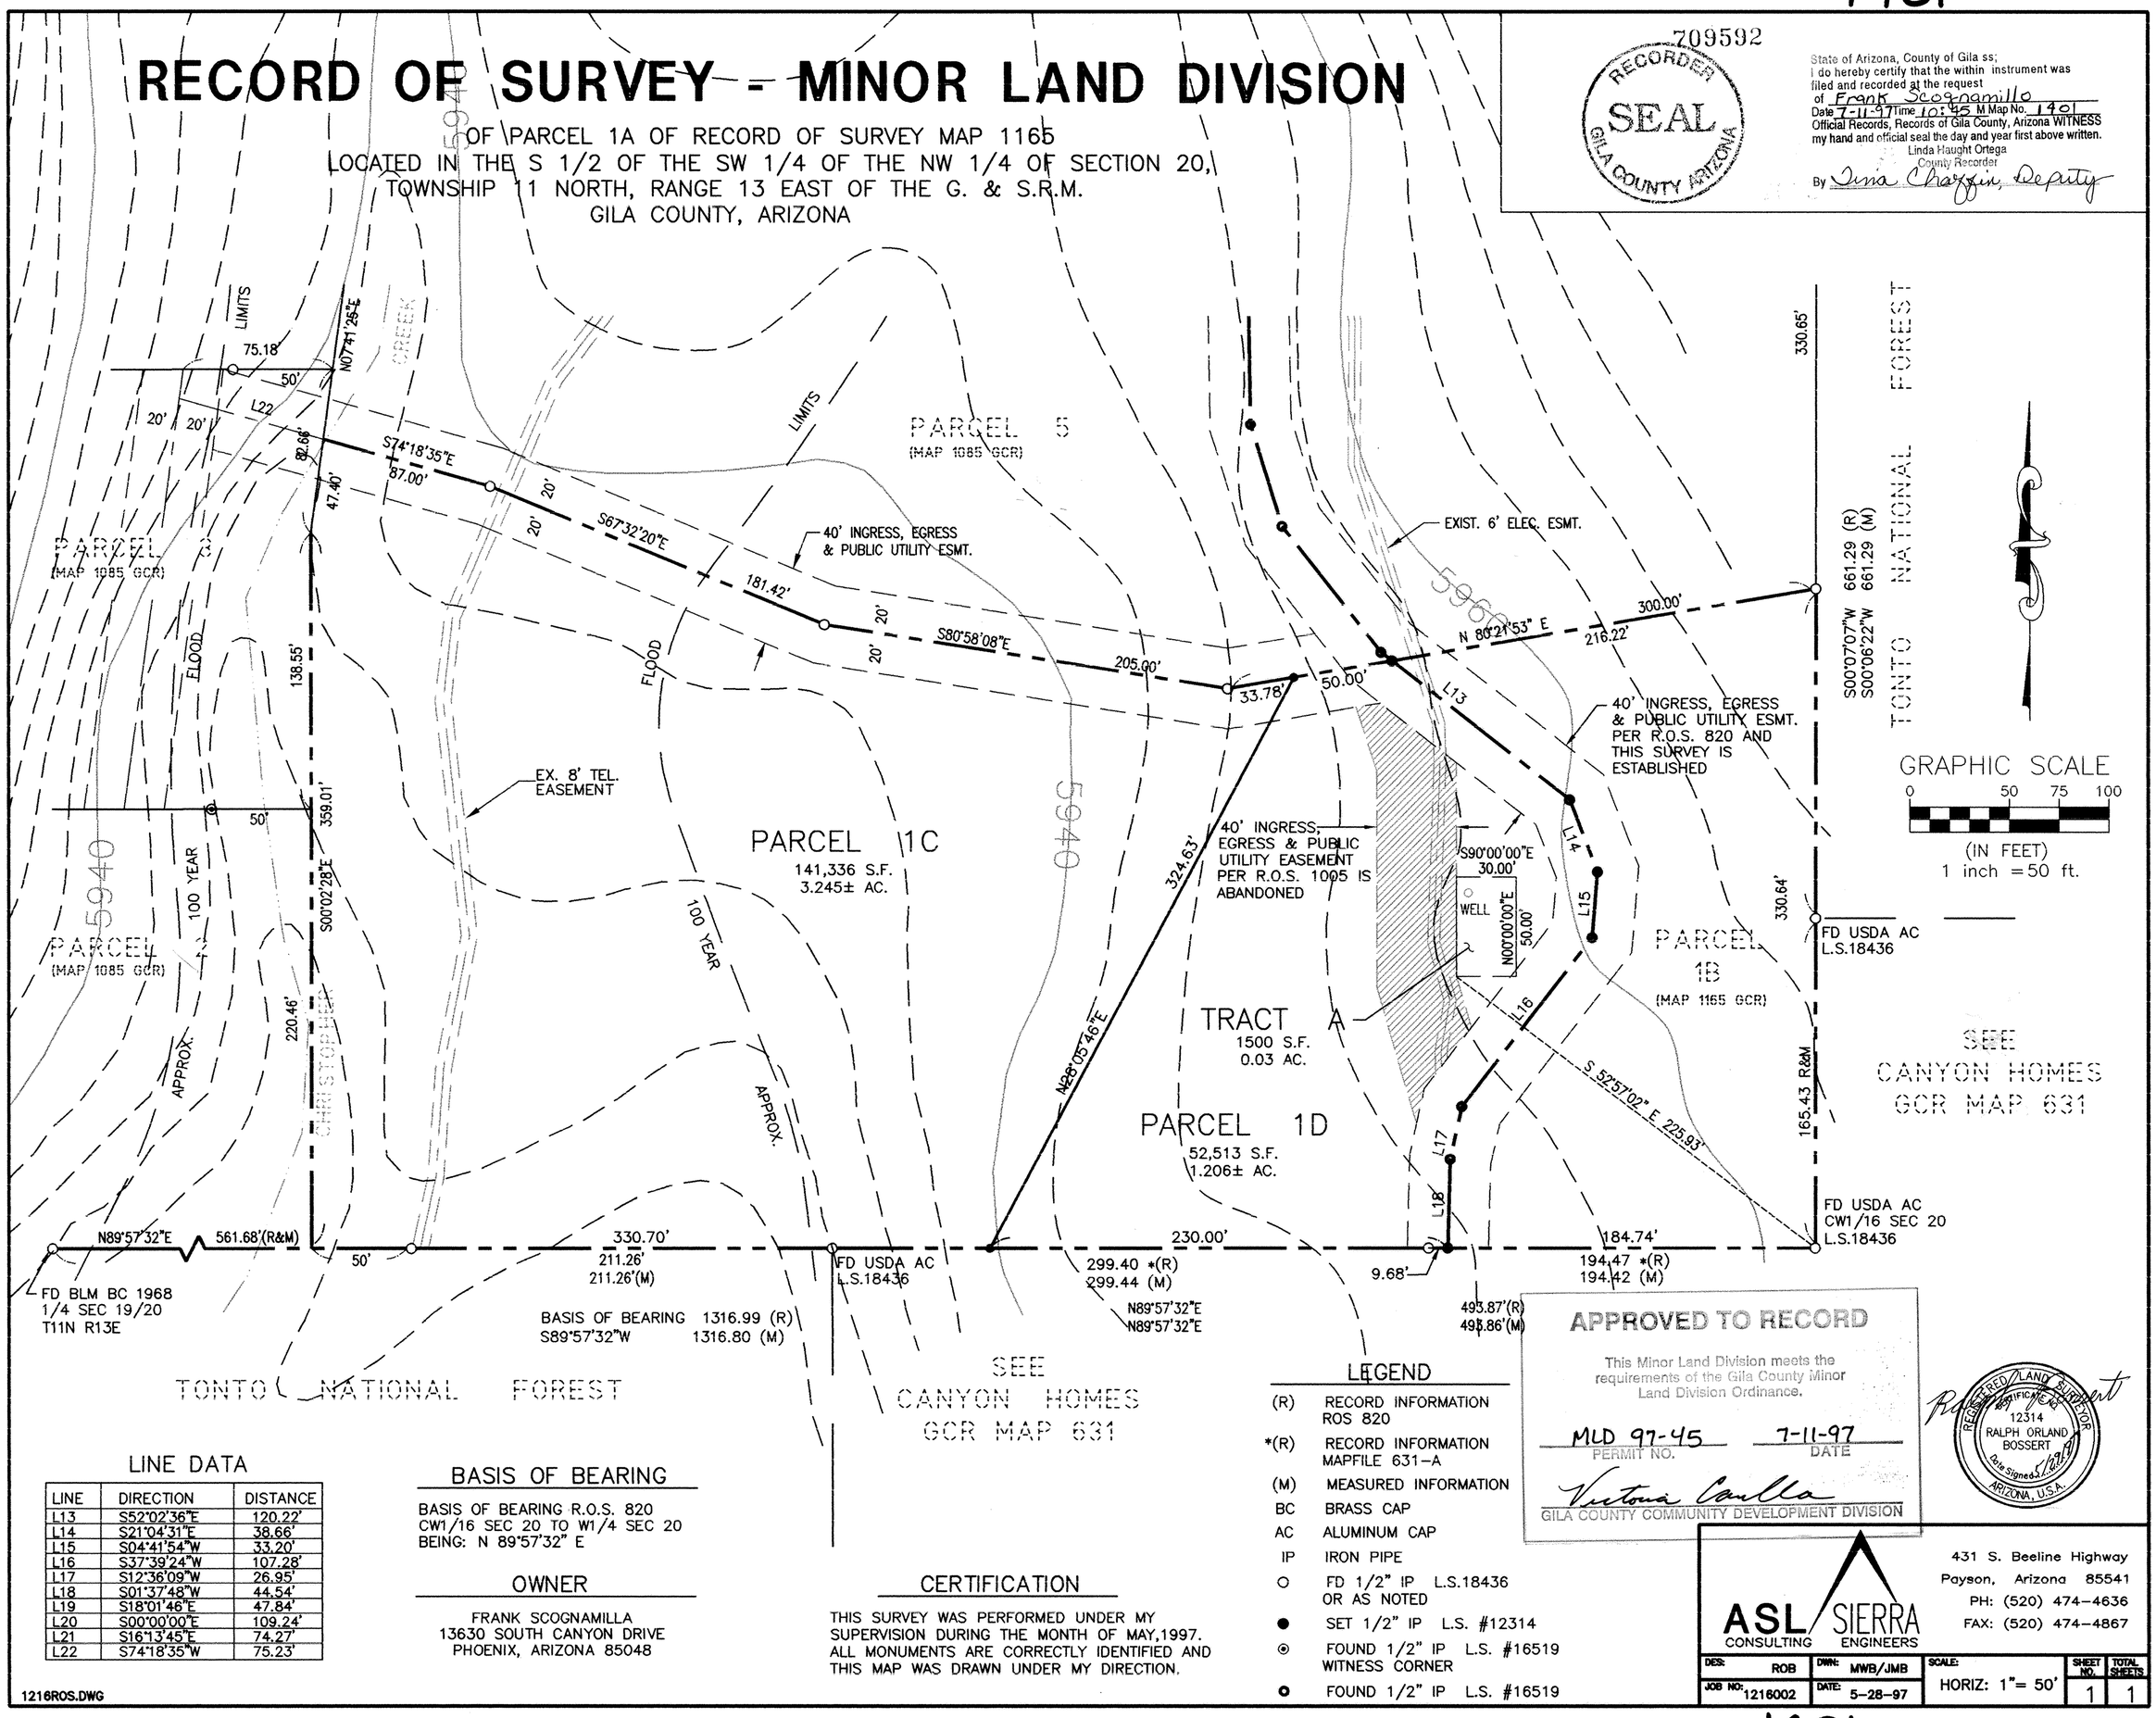

LINE DATA

LINE	DIRECTION	DISTANCE
L13	S52°02'36"E	120.22'
L14	S21°04'31"E	38.66'
L15	S04°41'54"W	33.20'
L16	S37°39'24"W	107.28'
L17	S12°36'09"W	26.95'
L18	S01°37'48"W	44.54'
L19	S18°01'46"E	47.84'
L20	S00°00'00"E	109.24'
L21	S16°13'45"E	74.27'
L22	S74°18'35"W	75.23'

BASIS OF BEARING

BASIS OF BEARING R.O.S. 820
CW1/16 SEC 20 TO W1/4 SEC 20
BEING: N 89°57'32" E

OWNER

FRANK SCOGNAMILLA
13630 SOUTH CANYON DRIVE
PHOENIX, ARIZONA 85048

CERTIFICATION

THIS SURVEY WAS PERFORMED UNDER MY SUPERVISION DURING THE MONTH OF MAY,1997. ALL MONUMENTS ARE CORRECTLY IDENTIFIED AND THIS MAP WAS DRAWN UNDER MY DIRECTION.

LEGEND

(R)	RECORD INFORMATION ROS 820
*(R)	RECORD INFORMATION MAPFILE 631-A
(M)	MEASURED INFORMATION
BC	BRASS CAP
AC	ALUMINUM CAP
IP	IRON PIPE
○	FD 1/2" IP L.S.18436 OR AS NOTED
●	SET 1/2" IP L.S. #12314
⊙	FOUND 1/2" IP L.S. #16519 WITNESS CORNER
◎	FOUND 1/2" IP L.S. #16519

APPROVED TO RECORD

This Minor Land Division meets the requirements of the Gila County Minor Land Division Ordinance.

MLD 97-45 PERMIT NO.
7-11-97 DATE

Victoria Casilla
GILA COUNTY COMMUNITY DEVELOPMENT DIVISION

REGISTERED LAND SURVEYOR
CERTIFICATE NO.
12314
RALPH ORLAND BOSSERT
Date Signed 7-9-97
ARIZONA, U.S.A.

ASL CONSULTING SIERRA ENGINEERS
431 S. Beeline Highway
Payson, Arizona 85541
PH: (520) 474-4636
FAX: (520) 474-4867

DES: ROB	DWN: MWB/JMB	SCALE: HORIZ: 1"= 50'	SHEET NO. 1	TOTAL SHEETS 1
JOB NO: 1216002	DATE: 5-28-97			

1216ROS.DWG

1401