1856

2000-1529

APPROVED TO RECORD

~~This Minor Land Division meets the requirements of the Gila County Minor Land Division Ordinance.~~

~~PERMIT NO.~~ 2/3/00 DATE

Gary L. Smith

GILA COUNTY COMMUNITY DEVELOPMENT DIVISION

RECORD OF SURVEY

OF A PORTION OF THE SOUTHEAST QUARTER OF THE NORTHEAST QUARTER OF SECTION 36, TOWNSHIP 12 NORTH, RANGE 8 EAST, OF THE G.&S.R.M., GILA COUNTY, ARIZONA

State of Arizona, County of Gila ss;
I do hereby certify that the within instrument was filed and recorded at the request of RAY JONES
Date 2-3-00 Time 8:45 M Map No. 1856
Official Records, Records of Gila County, Arizona WITNESS my hand and official seal the day and year first above written.
Linda Haught Ortega
County Recorder
By Beverly D. Livingston Deputy

RECORDER SEAL GILA COUNTY ARIZONA

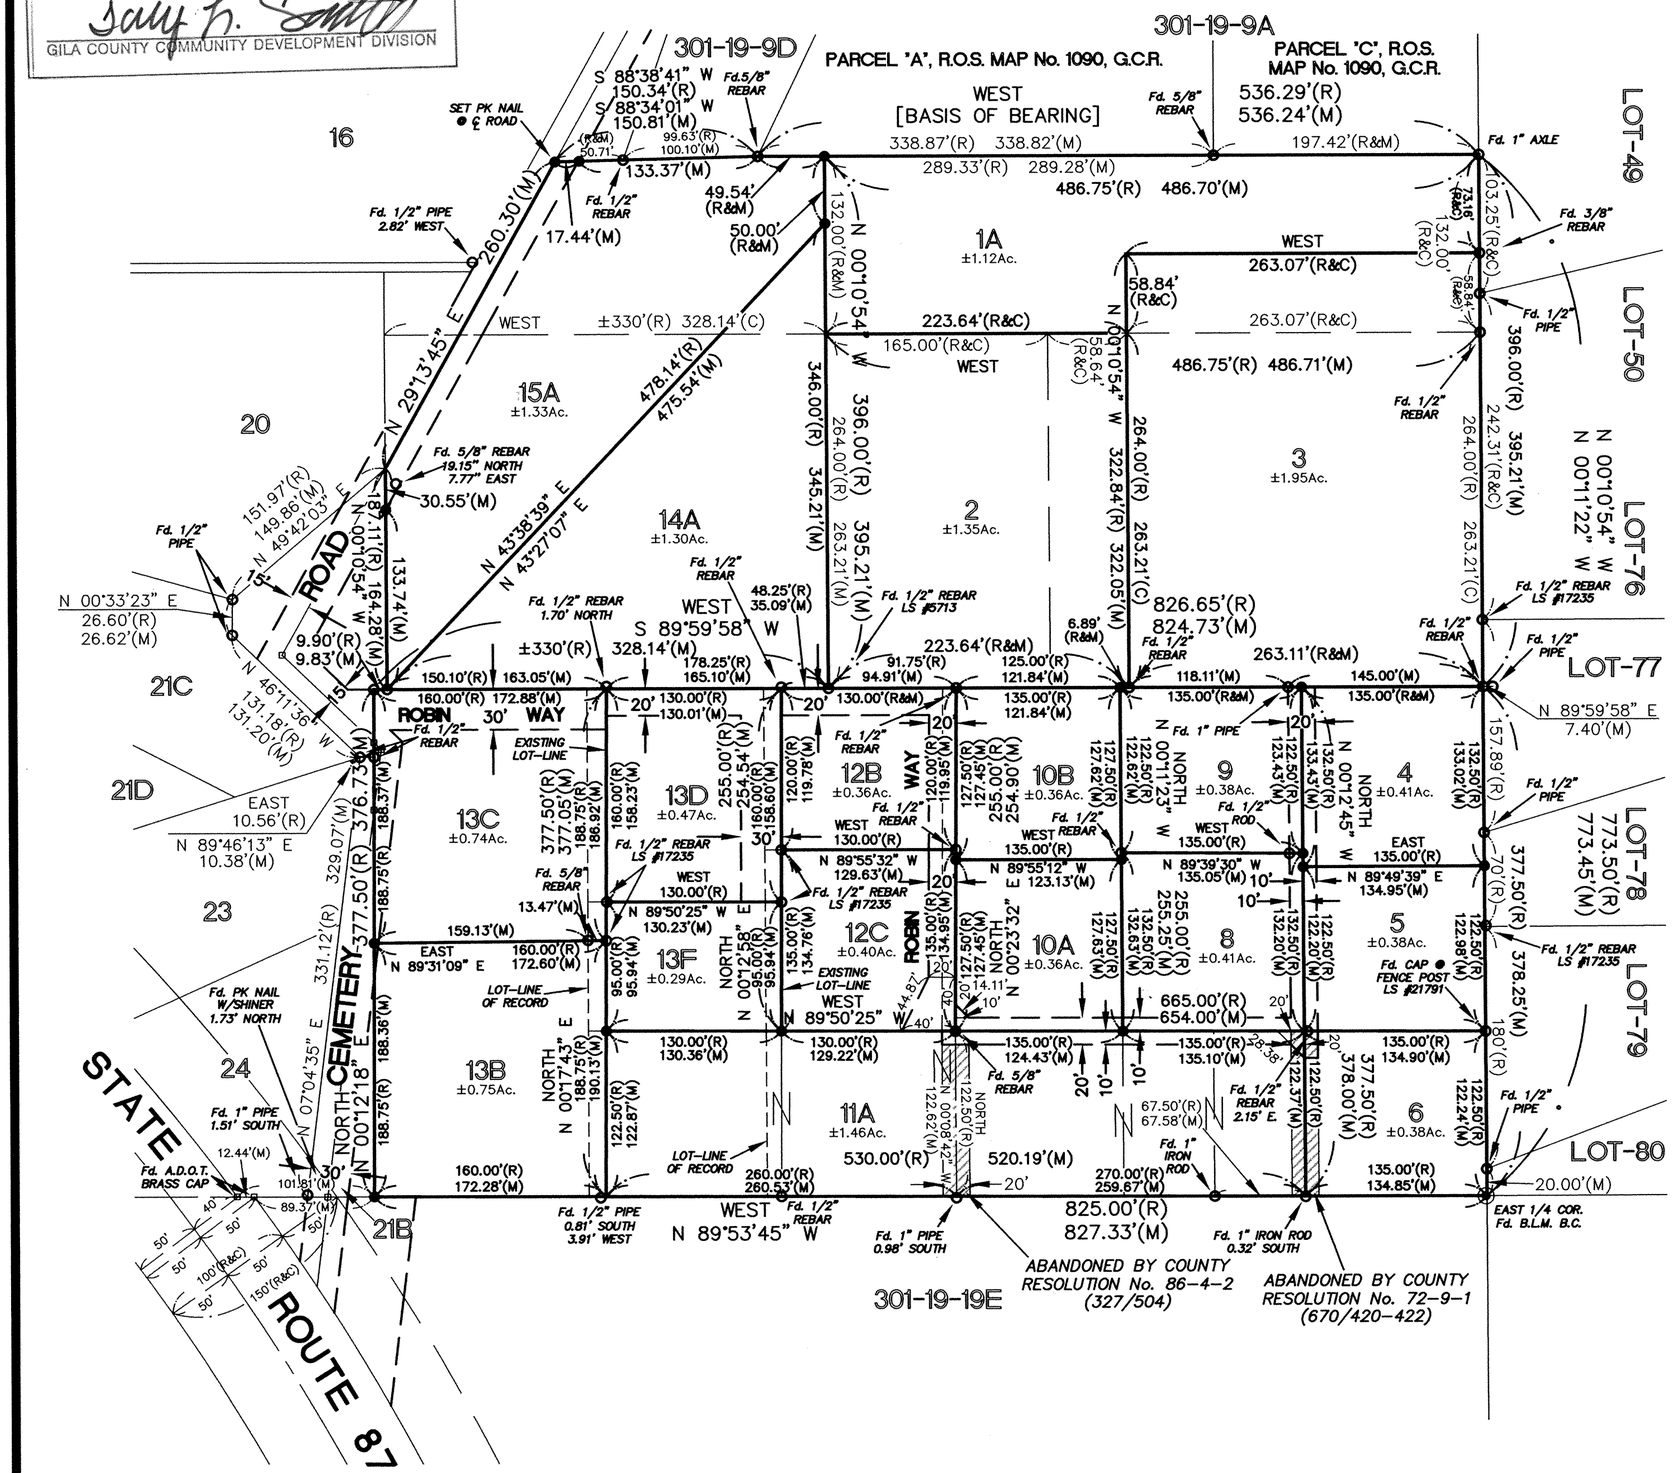

LEGEND

CALCULATED INFORMATION	(C)
RECORD INFORMATION	(R)
MEASURED INFORMATION	(M)
FOUND SURVEY MONUMENET (AS NOTED)	o
SET 1/2" REBAR W/TAG LS #5713 (UNLESS OTHERWISE NOTED)	●
ASSESSOR'S PARCEL NUMBER (MAP No. 301-22)	10A

NOTE

THIS MAP DEPICTS THE ACTUALL OCCUPATION LINES. NO EFFORT WAS MADE TO RESTORE THE LOT-LINES OF RECORD.

THIS SURVEY WAS PERFORMED UNDER MY SUPERVISION DURING THE MONTH OF JANUARY, 2000.

REGISTERED LAND SURVEYOR CERTIFICATE No. 5713 RAYMOND LEE JONES Date Signed 1/28/00 ARIZONA, U.S.A.

RAYMOND LEE JONES, R.L.S. #5713

RJS RAY JONES SURVEYING

400 East Tyler Parkway
Payson, AZ 85541
Phone: (520) 474-4004

JOB NO: 99098	DATE: 1/25/2000
SCALE: 1" = 80'	SHEET: 1 OF 1

DRAWING NAME: "C:\DRAWINGS\99098.DWG"

1856